## REQUIRED PARKING SPACE CALCULATION:

1.) EXISTING BUILDING AREA = 2765 SQ. FT.
EXISTING CANOPY AREA = 1440 SQ. FT.
TOTAL AREA = 4205 SQ. FT.

2.) STANDARD PARKING SPACE REQUIRED PER 400 SQ. FT. OF TOTAL AREA.
TOTAL STANDARD PARKING SPACES REQUIRED = 11.

| PARKING SPACE ALLOCATIONS | |
|---|---|
| QUANTITY | ALLOCATION |
| 12 | STANDARD PARKING SPACES |
| 4 | ELECTRICAL VEHICLE CHARGING PARKING SPACES |

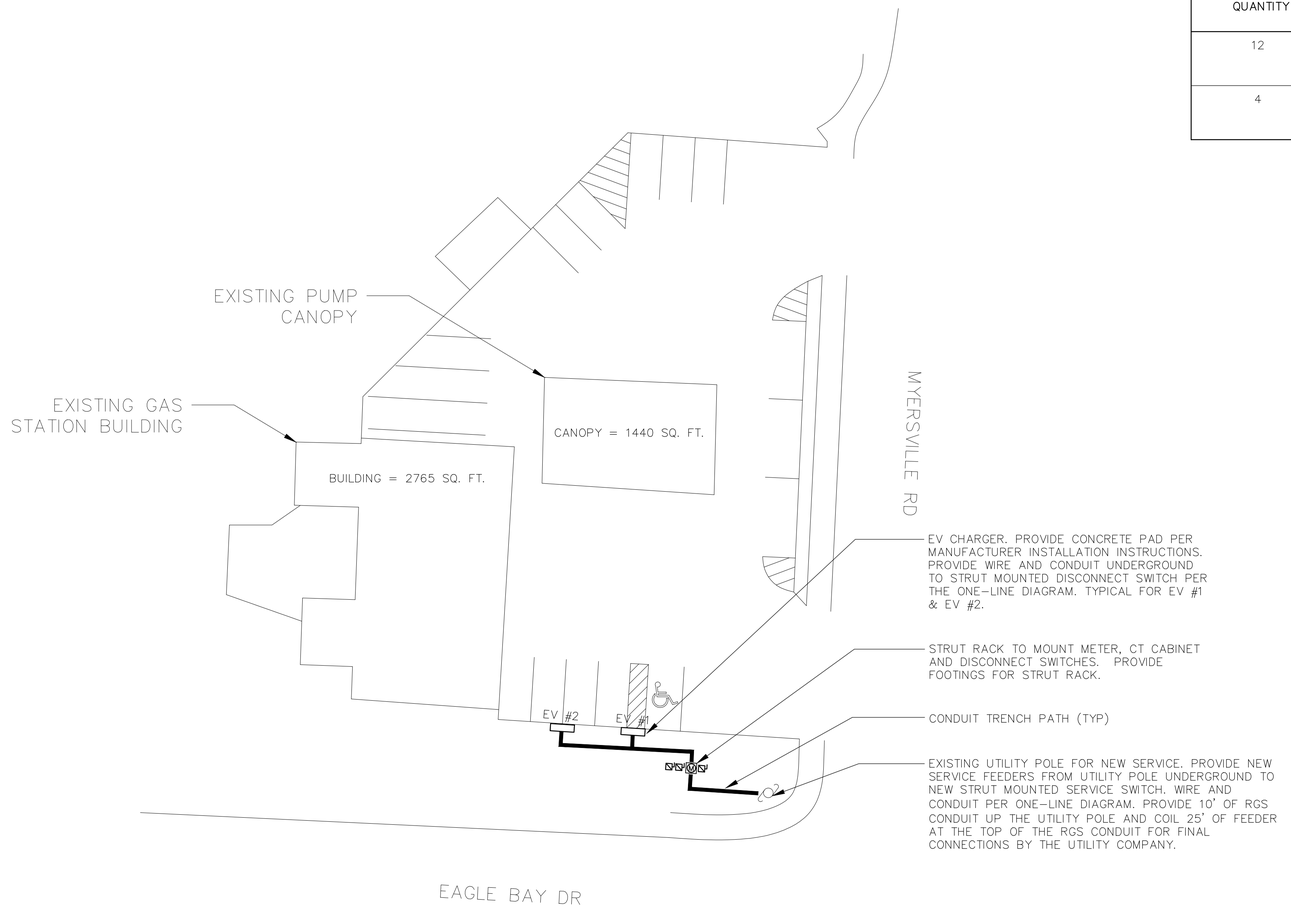


NORTH

1 ELECTRICAL SITE PLAN
SCALE: 1" = 20'-0"

DVM INDUSTRIES
1965 STEINWAY ST.
LONG ISLAND CITY, NY 11105

BLINK CHARGING CO.
605 LINCOLN RD., 5TH FLOOR
MIAMI BEACH, FL 33139

| No. | ISSUE OR REVISION | DATE |
|---|---|---|
| 3 | MYERSVILLE PLANNING COMMISSION | 12/15/25 |
| 2 | REVISED PER COMMENTS | 12/11/25 |
| 1 | ISSUED FOR CONSTRUCTION | 05/18/23 |

No use, reproduction or dissemination may be made of this drawing and the concepts set forth without the prior written consent of DVM Industries Copyright © 2023

PROJECT TITLE
EV CHARGING STATIONS
9630 MYERSVILLE RD
MYERSVILLE, MD 21773

DRAWING TITLE
ELECTRICAL SITE PLAN

SEAL

| SCALE | PROJECT NO. |
|---|---|
| AS NOTED | 3056 |
| DRAWN BY: JG | DRAWING NO. |
| CHECKED BY: TD | E3.1 |
| DATE: 05/01/23 | |